




NOTES: MEN, WOMEN, SERVICE ALCOVE

- NEW MEN & WOMEN TOILET ROOMS TO BE FOR HANDICAP PERSONS AS FOLLOWS:
DOORS TO BE 2'-8" WIDE & SWING OUT AS SHOWN
- PROVIDE (1) GRAB BAR IN EACH ROOM AS SHOWN, BAR TO BE 24" LONG & LOCATED 12" FROM BACK WALL, BAR TO BE SMOOTH & 2" FACE & MOUNTED HORIZ.
- (2) A POINT 33" ABOVE FLOOR.
- WATER CLOSET SEATS TO BE 2' A POINT 14" TO 20" ABOVE FLOOR.
- LUGS TO BE MOUNTED W/ 24" CLEAR SPACE BEING, & 24" MAX. TO RIM.
- FINISHES IN NEW MEN, WOMEN, & SERVICE ALCOVE TO BE AS FOLLOWS:
- WALLS & CEILINGS - 5/8" DRYWALL
- BASE - 6" HIGH QUARRY TILE OR PERIMETER TILE
- FLOOR - THIN SET CERAMIC TILE

WALL MATERIAL SPECS. & NOTES

- EXISTING WALLS TO REMAIN
- REMOVE EXISTING WALLS AS SHOWN, OR AS REQUIRED BY NEW WORK.
- NEW STUD WALL --- 2x4 STUDS @ 16" O.C. WITH FINISHED WALL SURFACING AS SELECTED BY OWNER (DRYWALL, WOOD PANELING, ETC.)
- NEW (1) HR. STUD WALL & CEILING WITHIN --- 2x4 STUD WALLS @ 16" O.C. WITH (2) LAYERS OF 5/8" DRYWALL ON BOTH SIDES. 2x4 WOOD CEILING JOISTS @ 16" O.C. WITH 1/2" FIRECODE DRYWALL. REMOVE EXIST. WOOD WALL PANELING WHERE DIRECTED TO DO SO BY THE OWNER, REMOVE EXISTING SUSPENDED ACOUSTIC CEILINGS.
- NEW (1) HR. STAIR LINER --- WHERE EXISTING WOOD PANELING, TRIM, ETC. EXISTS OVER EXISTING MASONRY WALLS & OWNER DOES NOT DIRECT SUCH MATERIALS TO BE REMOVED, COVER SUCH MATERIALS WITH (2) LAYERS 5/8" DRYWALL. PROVIDE NEW CEILINGS CONSISTING OF 2x4 WOOD JOISTS @ 16" O.C. WITH 1/2" FIRECODE DRYWALL. REMOVE EXISTING, NON-CONFORMING CEILINGS AS NECESSARY
- INDICATES DIRECTION OF TRAVEL TO LEGAL EXIT.
- INDICATES DIRECTION OF TRAVEL TO LEGAL EXIT, AND INDICATES EXIT LIGHT IS REQUIRED AT THAT LOCATION.

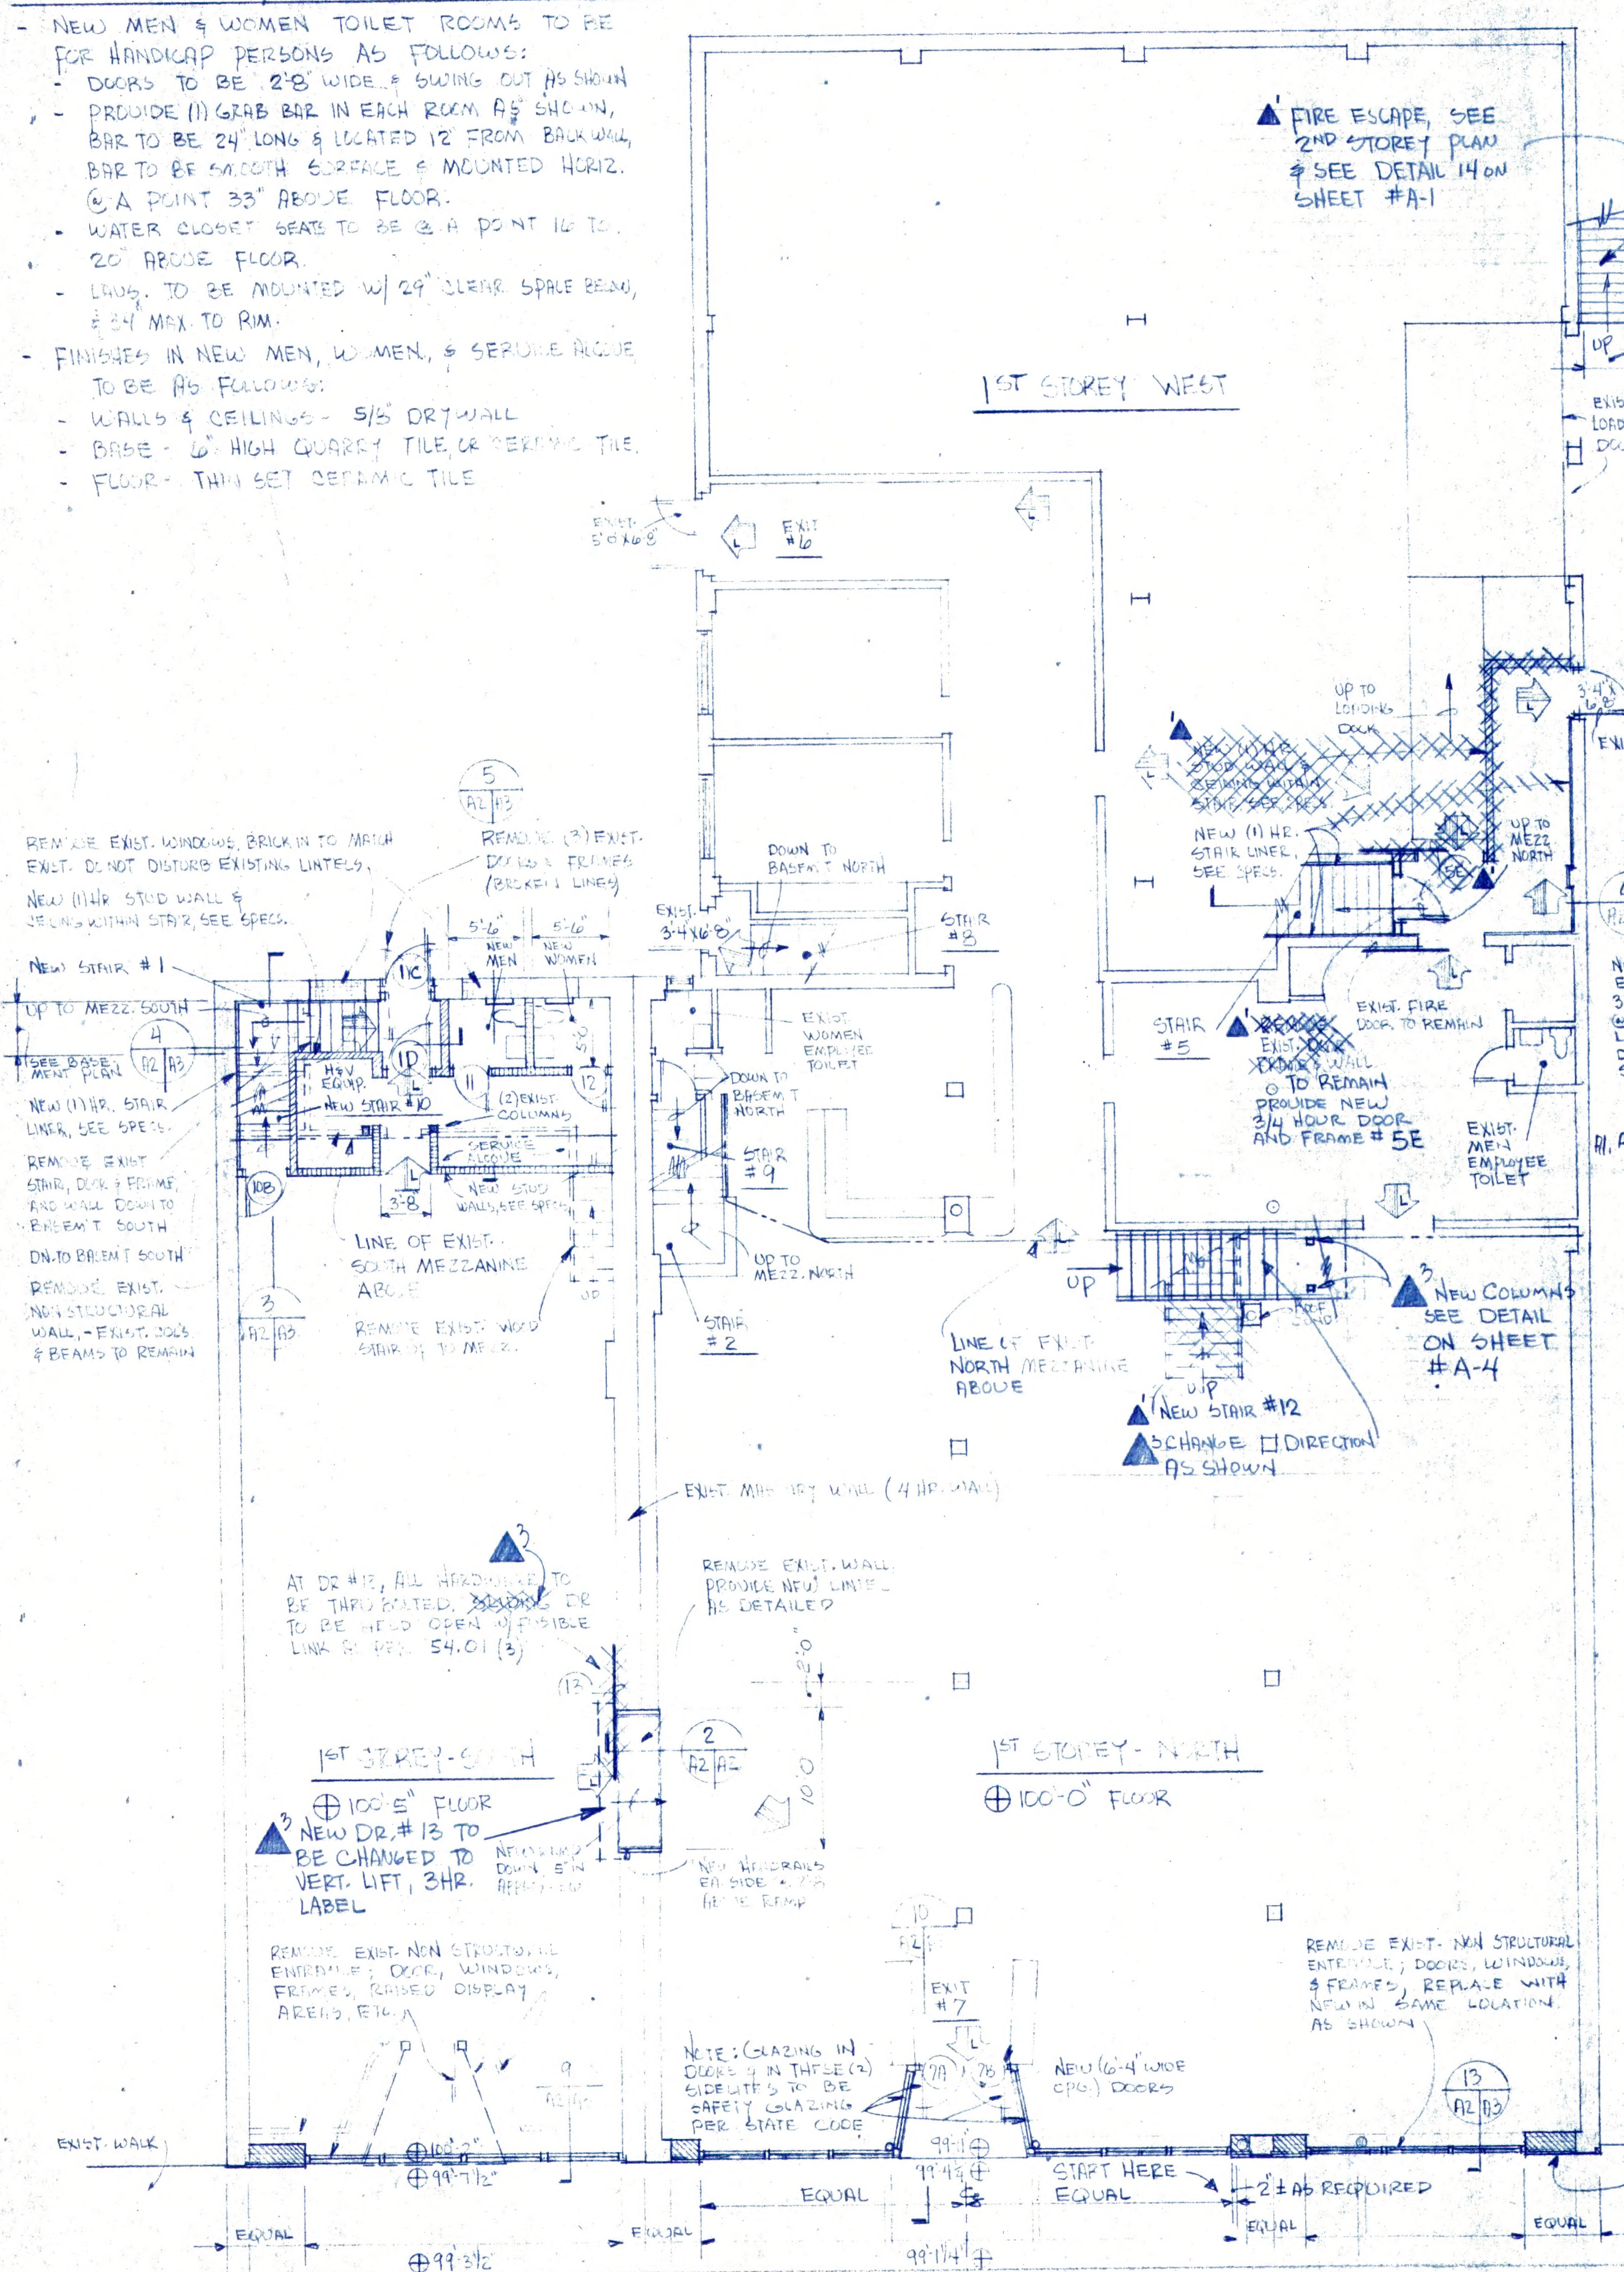

* INDICATES
EXIST. MASONRY
OR STEEL STRUCTURAL
COMPONENTS
TO REMAIN, NOTE
STRUCTURAL MEMBERS
ARE NOT BEING ALTERED

FIRST STOREY PLAN

SCALE: 1/8" = 1'-0"

BEAM DETAIL

SCALE: 1" = 1'-0"

NEW BRICK FACING OVER
EXIST. & NEW CONSTRUCTION,
EXIST. STONE FACING TO
BE REMOVED
NEW CONSTRUCTION TO
CONSIST OF 4L RATED
FIRE RETARDANT & PRESSURE
TREATED, 2x4 STUDS & 1/2" DRYWALL
SHEATHING - INTERIOR
& NEW CONSTRUCTION TO
BE 1/2" DRYWALL

SECOND STOREY PLAN

SCALE: 1/8" = 1'-0"

PROVIDE NEW STEEL LINTEL (3) 3 1/2" x 3 1/2" x 5/16" L'S
W/ 8 MIN. BEARING EA. END

REMOVE EXIST. CONC. BLOCK AS REQUIRED FOR INSTALLATION
OF NEW 3-4 X 7-0" INSULATED HOLLOW METAL DOOR & FRAME
INSTALL OWNERS EXIST. TYPE 'B' STEEL FIRE ESCAPE
RELOCATED FROM ANOTHER PROPERTY, SEE ELEVATION
ON SHEET # A-1, DETAIL #14

EXIST. (NON-REQUIRED) FURNITURE DISPLAY
EXIST. STAIR #4 TO REMAIN -
PROVIDE NEW (1) HOUR
LINER, SEE SPECS - REMOVE
ALL EXIST. EXIT SIGNS @
THIS STAIR #4

REMOVE EXISTING
STAIR #4, SHEDGE
MATERIALS AND REUSE
AT NEW STAIR #12.
1/2" FLOOR TO MATCH
EXISTING, USE 2x12
FLOOR JOIST @ 12" O.C.

EXISTING OPEN STAIR #5 TO REMAIN,
DO NOT ENCLOSE @ 2ND STOREY LEVEL,
STAIR #5 - 1/2" OIL WILL BE EFFECTIVELY
CUT OFF (IND. 54-08 (3)) @ MEZZ. AND
1ST STOREY

REMOVE EXIST. RAILING TO REMAIN
NEW 1/2" HR. STAIR
LINER, SEE SPECS

REMOVE EXISTING
STAIR #3 - PATCH
FLOOR TO MATCH EXIST.
USE 2x12 FLOOR
JOIST @ 12" O.C.

EXIST. MASONRY WALL (4 HR WALL),
WALL TO EXTEND 2'-0" ABOVE ROOF @
ALL POINTS, THICKNESS OF WALL TO
COMPLY W/ 51-045 TABLE 2,
EQUIVALENT THICKNESS OF 6-7

AT DR. #14, ALL HARDWARE TO
BE THRU BOLTED, BOLTS DO
TO BE HELD OPEN W/ FUSIBLE
LINK, 1/2" PER 54-01 (3)

NEW DOOR #14 TO BE
CHANGED TO VERT. LIFT,
3 HR - LABEL

REMOVE EXIST. WALL
PROVIDE NEW LINTEL
AS DETAILED, PROVIDE
NEW STAIR W/ (3) EQUAL
HEIGHT RISERS & (2)
EQUAL WIDTH TREADS.
PROVIDE HANDRAIL EA.
SIDE & RAILING @ CENTER
TOP OF HANDRAILS TO BE
MIN. 2'-6" ABOVE NOSE OF
TREAD.

REMOVE EXIST. BRICK CORBELLING SILLS, PROJECTIONS
ETC., REMOVE EXIST. METAL FACING
PROVIDE NEW RECENT PANEL FACING - SEE DETAILS
ON SHEET #3

FIRST STOREY PLAN, SECOND STOREY PLAN, SPECS., NOTES YARBRO-KEMPINGER, ARCHITECTS

OSHKOSH WISCONSIN

ALTERATIONS TO EXIST. BLDG.
FOR ROHNERS HOME FURNISHINGS INC.
807 OREGON STREET
OSHKOSH, WISCONSIN

DATE
APRIL 19, 1977
REV. JAN. 23, 1978
REV. APRIL 12, 1978
FILE NO
76-23
SHEET NO
3
A-2 OF 3-4

AREA DATA

BASEMENT
SOUTH 900
NORTH 897
WEST 105
1902

MEZZANINE
SOUTH 420
NORTH 1292
1712

FIRST
SOUTH 2535
NORTH 5788
WEST 4271
12595

SECOND
SOUTH 2535
NORTH 5788
WEST 4271
12595

TOTAL 28,804 SQ. FT.
GROSS AREA

28,804 X 25% = 7201
SQ. FT.

REMODELED AREAS

BASEMENT
S. @ STAIR #10 59
N. 1

MEZZANINE
S. COMPLETE MEZZ. 338
N. @ STAIR #3 50
N. @ STAIR #5 30

FIRST
S. UNDER MEZZ. 338
S. @ NEW WALL OPG. 30
S. @ FRONT ENTRANCE 181
N. @ FRONT ENTRANCE 188
W. @ STAIR #5 240


SECOND
S. @ STAIR #1 52
S. @ NEW WALL OPG. 30
S. @ FRONT WALL 30
N. @ STAIR #5 35
N. @ FRONT WALL 64
W. @ STAIR #5 180

TOTAL 1856 SQ. FT.
REMODELED AREA

NOTE: 1856 SQ. FT. IS
LESS THE 7201 SQ. FT.
CALCULATED ABOVE


THEREFORE STATE
CODE 52.04(6)(C)
APPLIES FOR
BARRIER-FREE
REQUIREMENTS.

"LESS THAN 25%
REMODELED" TABLE
52.04(4) DOES NOT APPLY

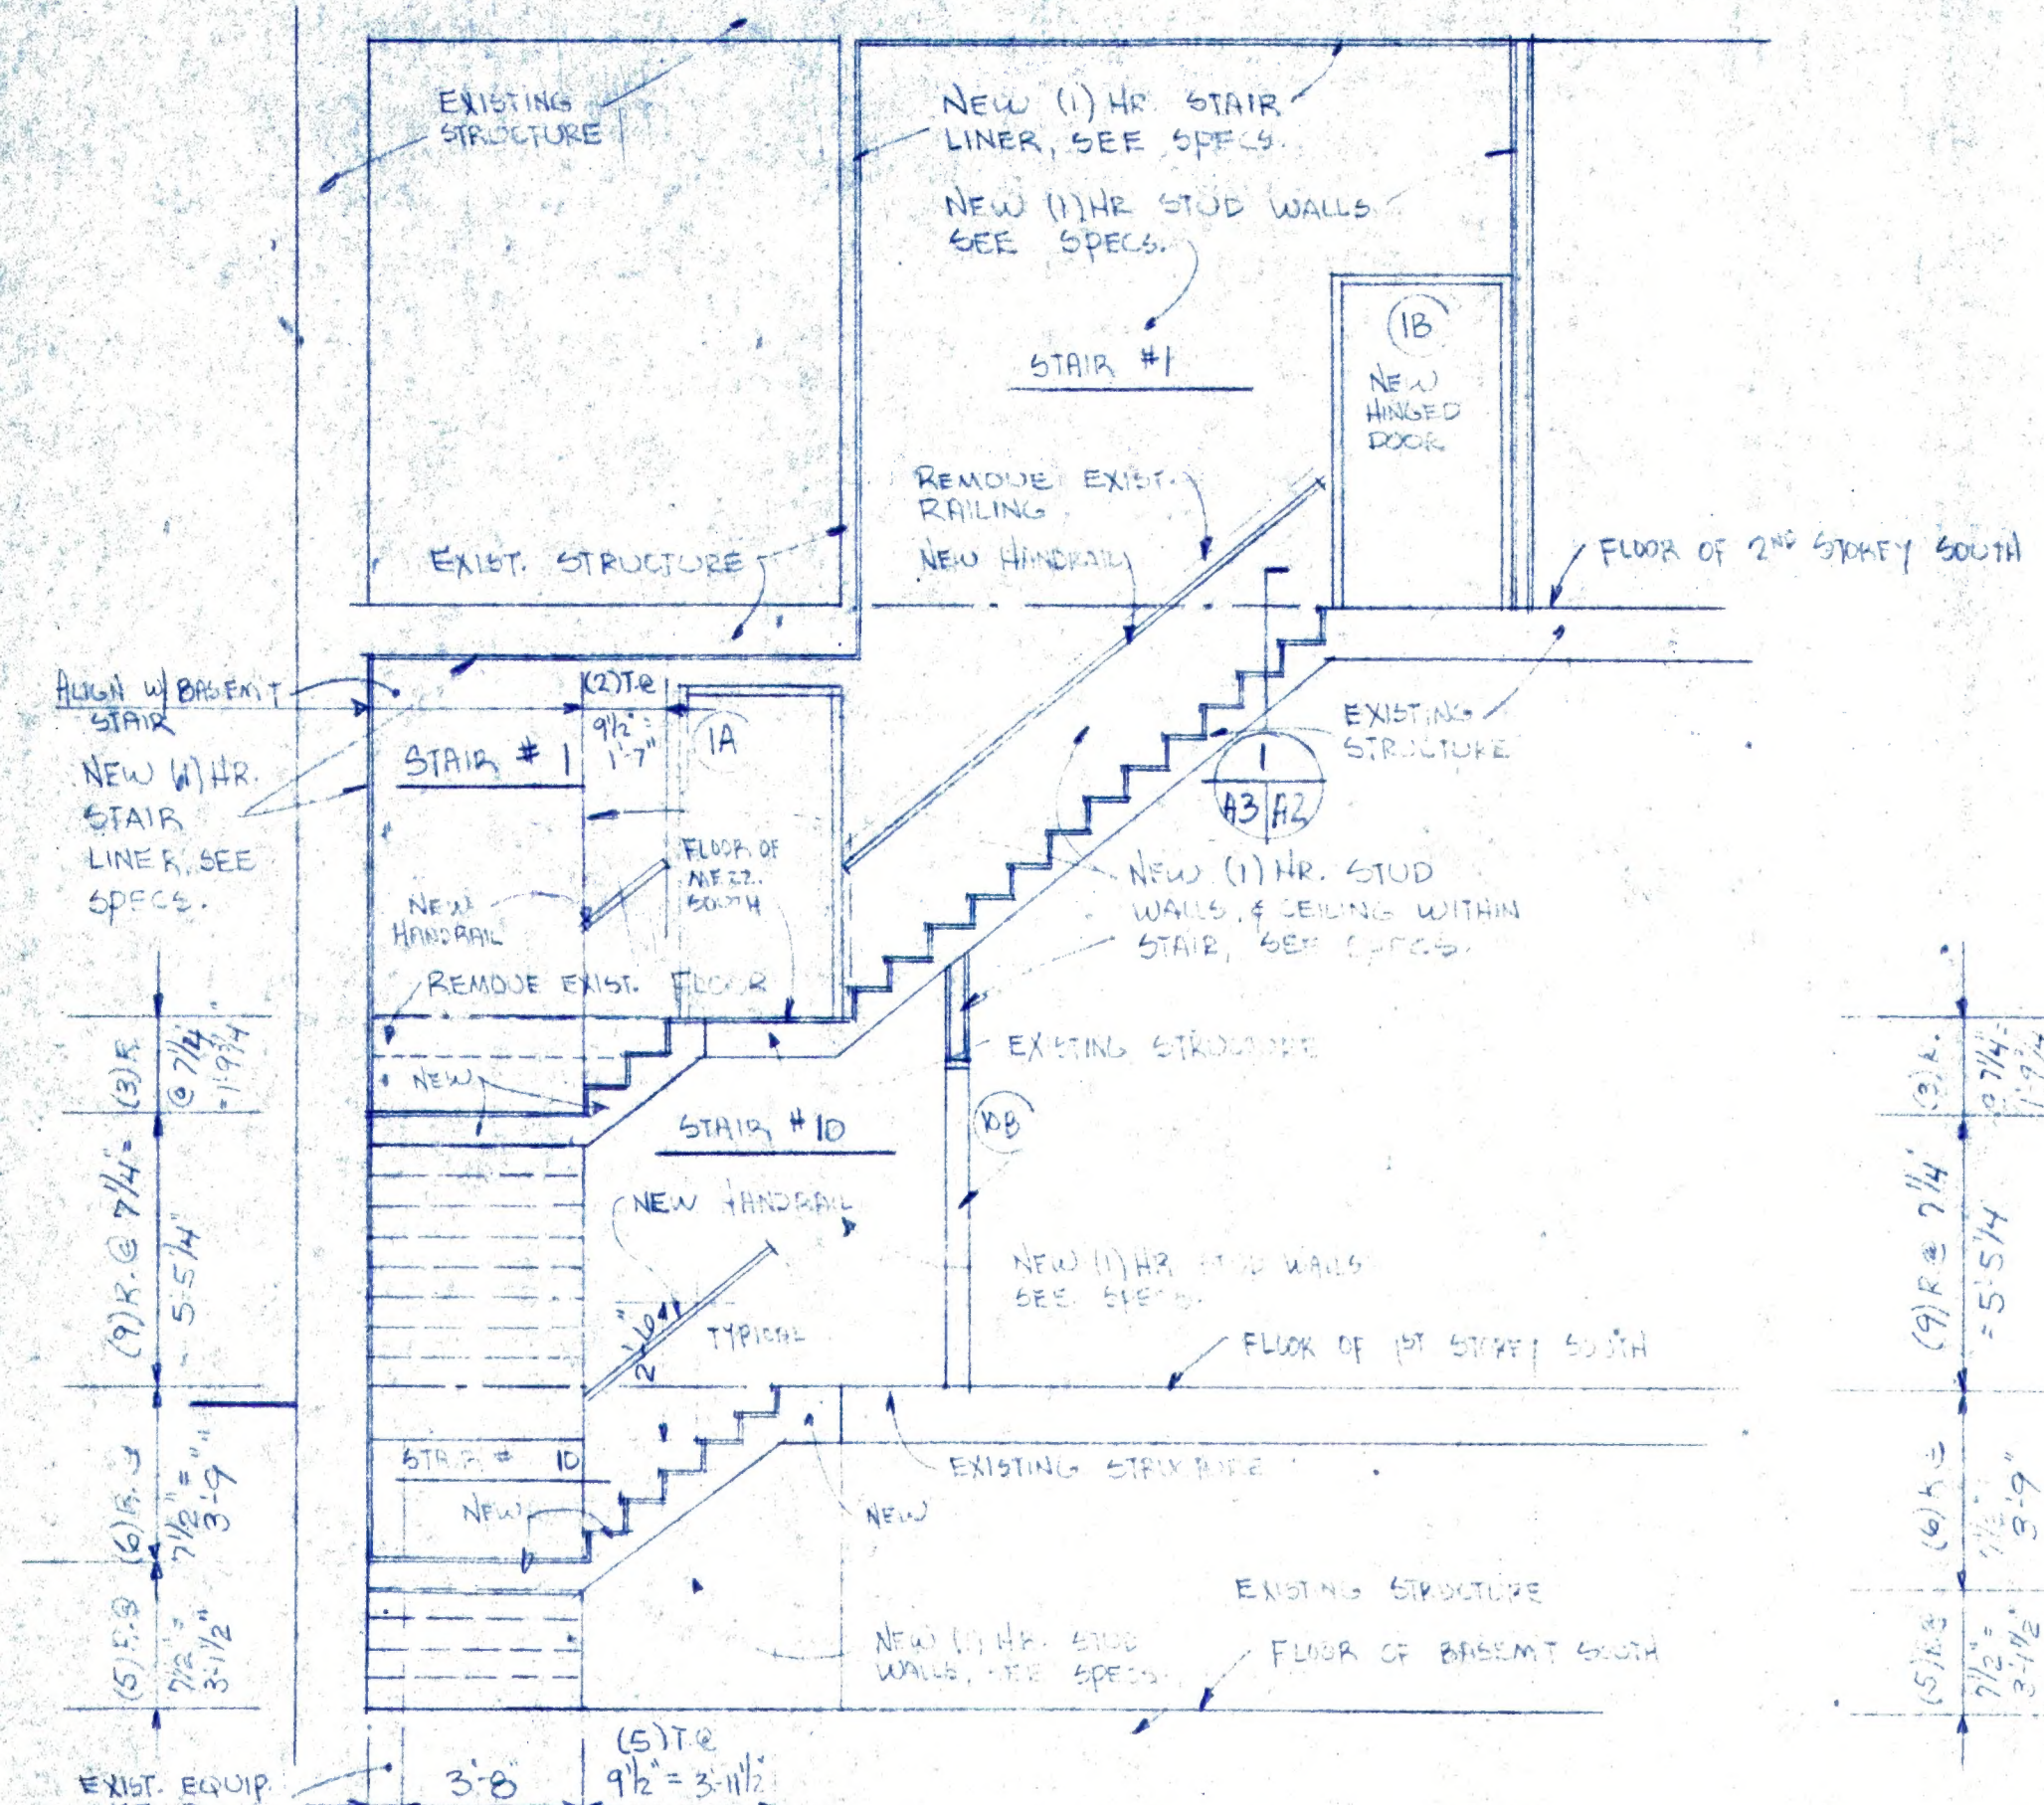


SECTION THRU STAIRS #1 & #10 LOOKING NORTH

SCALE: 1/4" = 1'-0"

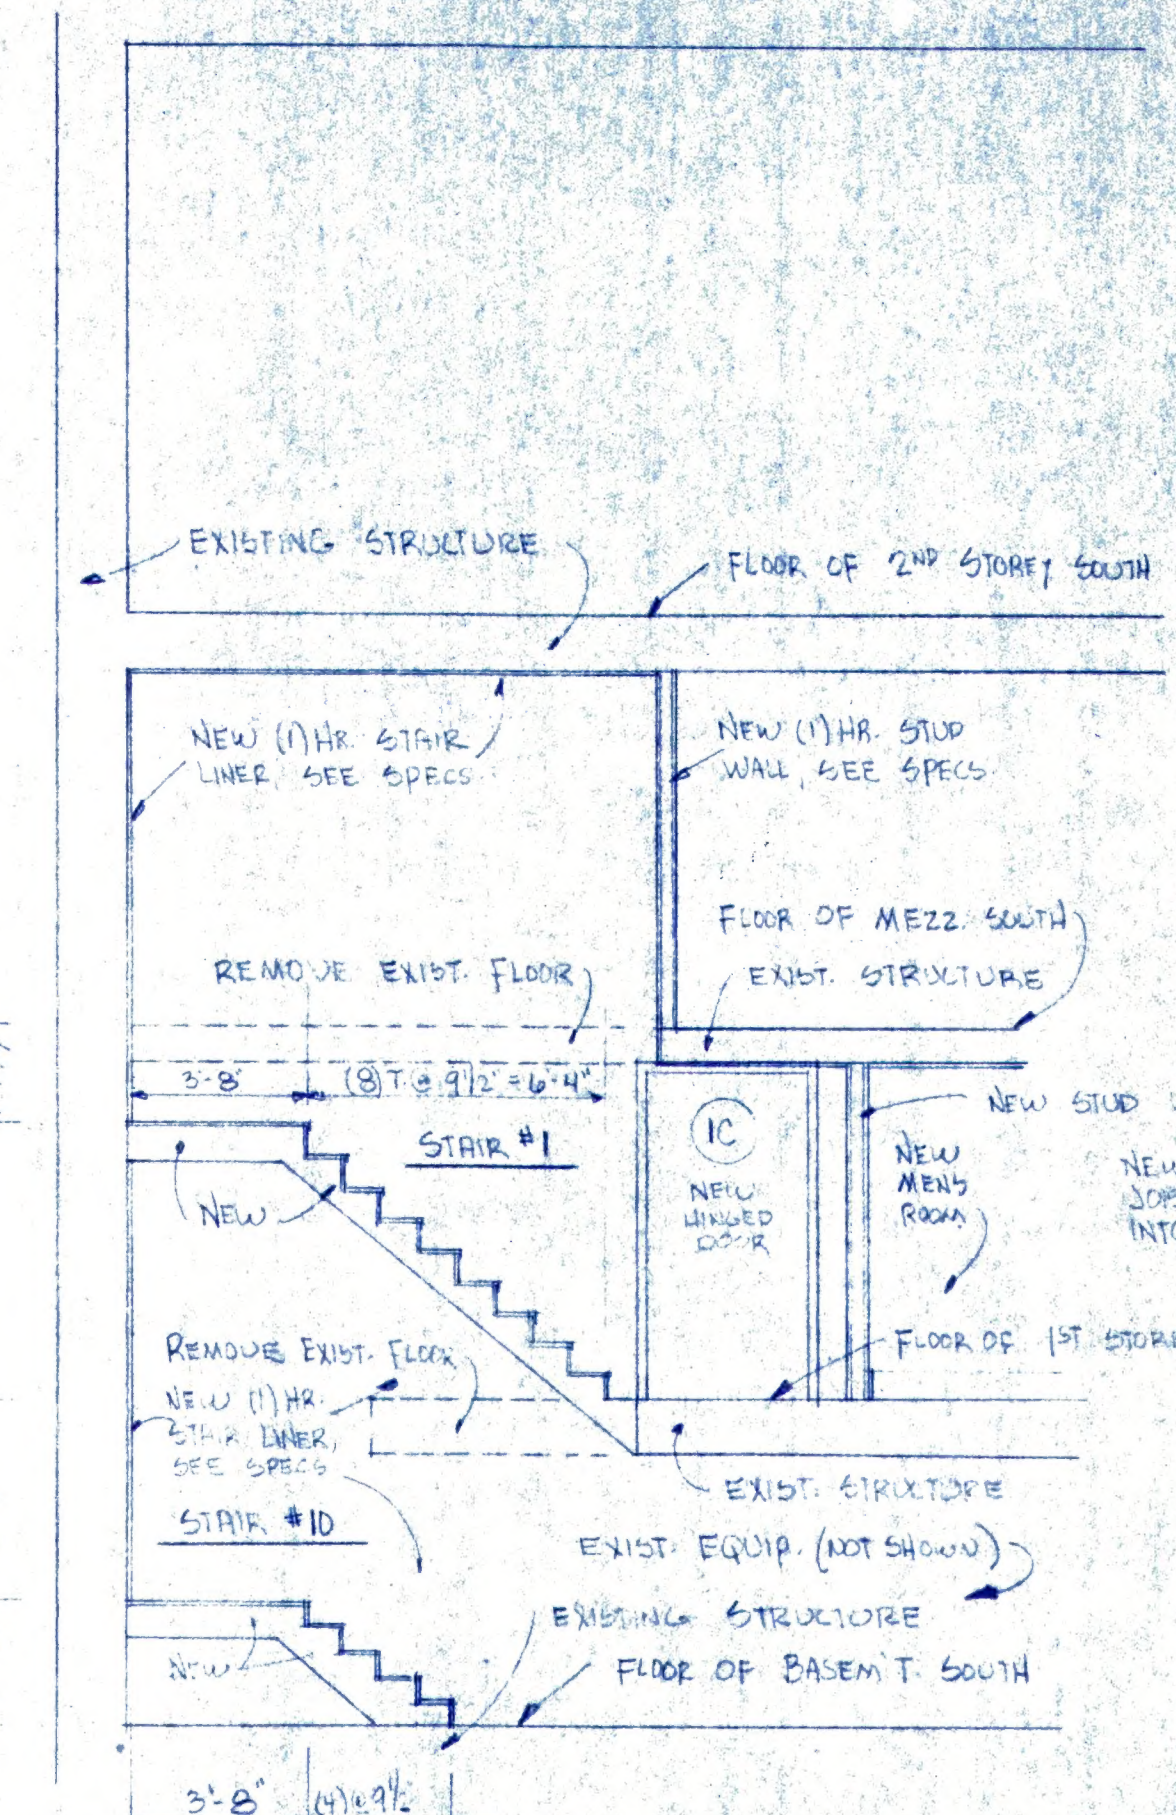


SECTION THRU STAIRS #1 & #10 LOOKING WEST

SCALE: 1/4" = 1'-0"

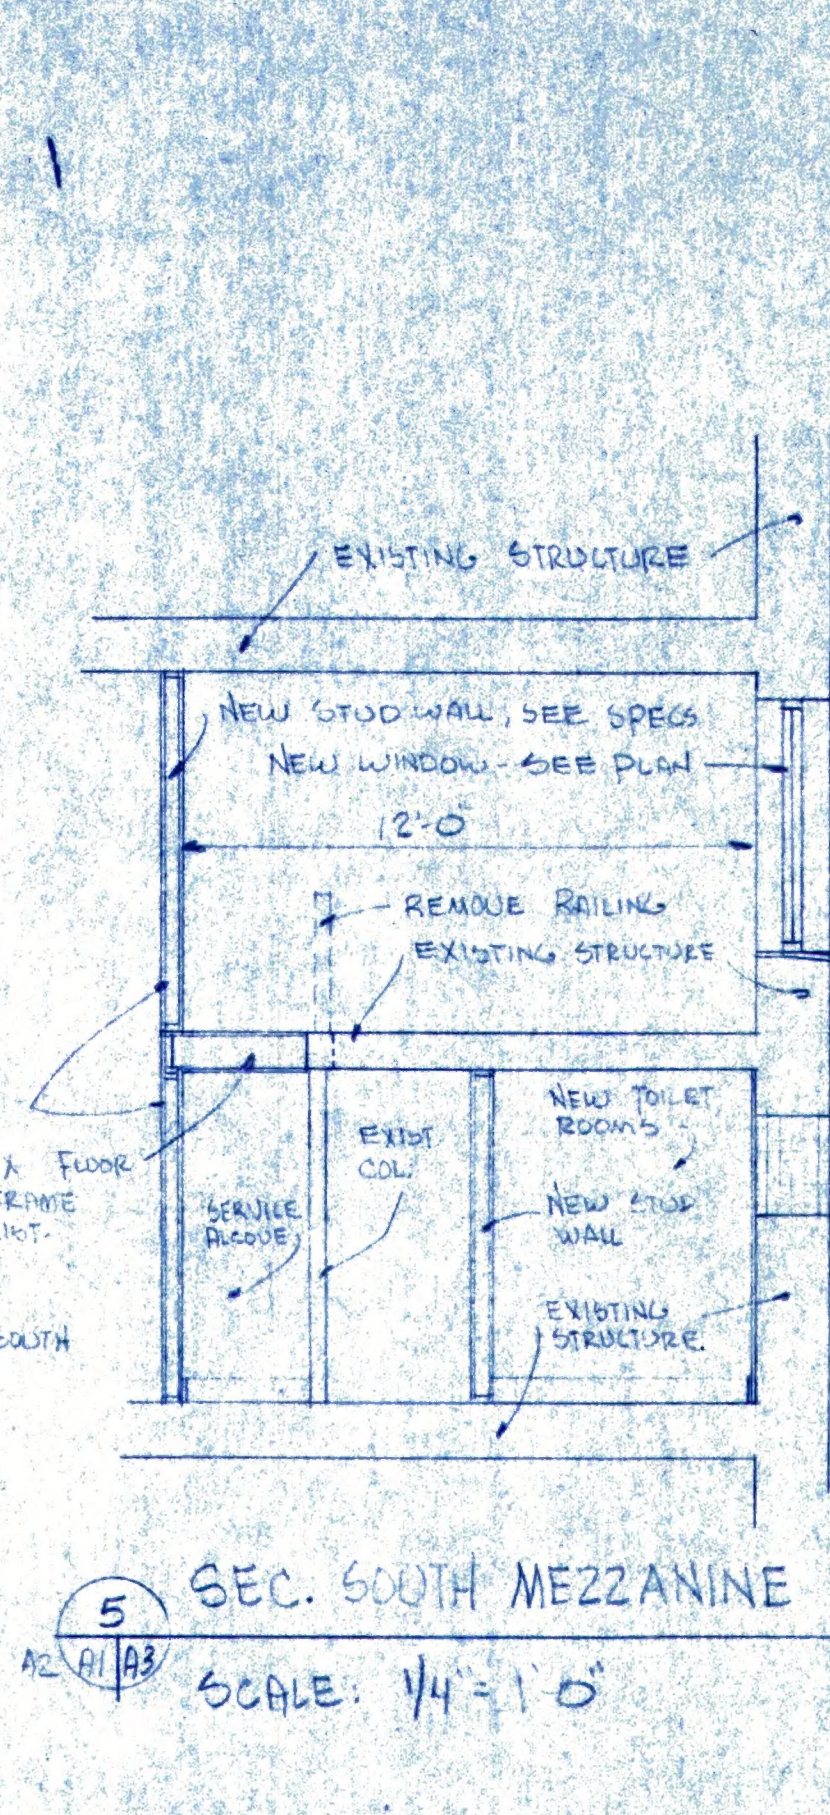

SEC. 5 SOUTH MEZZANINE

SCALE: 1/4" = 1'-0"

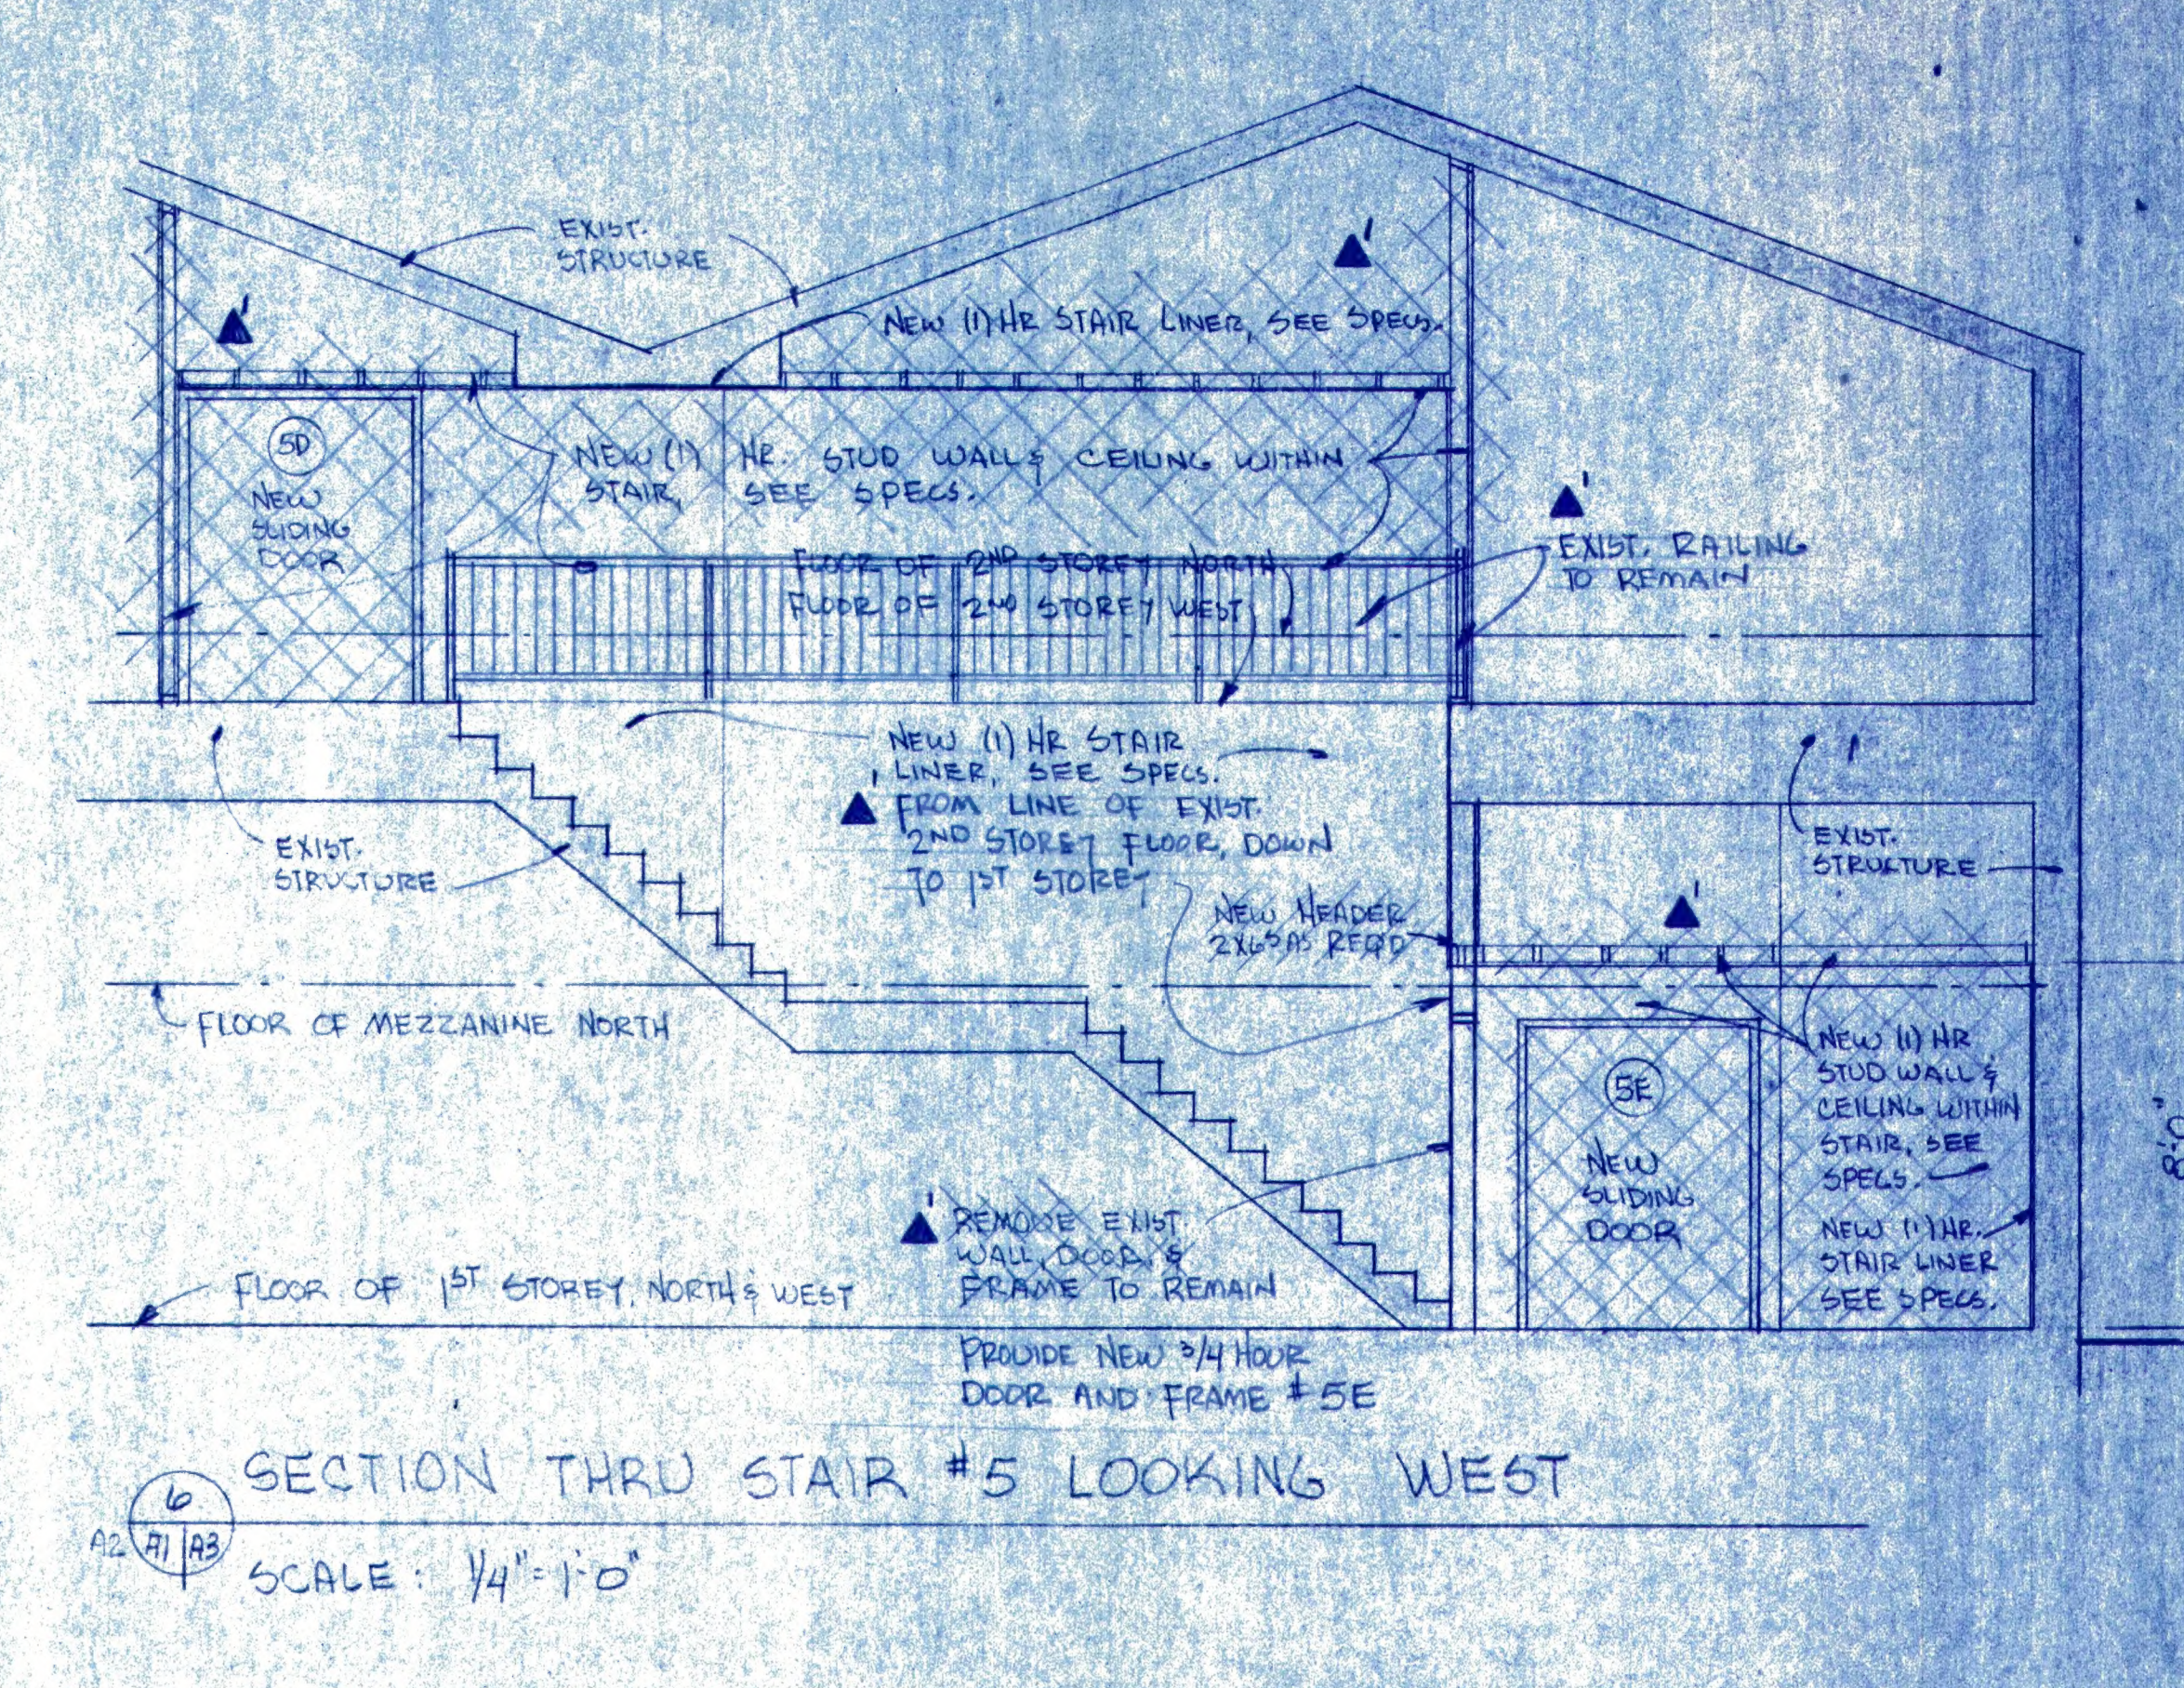


SECTION THRU STAIR #5 LOOKING WEST

SCALE: 1/4" = 1'-0"


NEW STAIR SPEC.

- ALL STAIRS TO HAVE (3) 2X12 WOOD STRINGERS (1) EA. SIDE & (1) @ CENTER (FOR STAIRS UP TO 3'-8" WIDE).
- TREADS TO BE 1 1/2" THICK EDGE GRAIN FIR, (1) PL. FOR FULL WIDTH OF STAIR.
- RISERS TO BE 3/4" THICK FIR.
- NOING OF TREAD TO OVERLAP RISER BY 1".
- LANDINGS TO BE CONSTRUCTED WITH 2X12 WOOD JOIST @ 12" O.C. - PROVIDE 3/4" PLATED SUBFLOOR @ 5/8" UNDERLAMENT.
- PROVIDE HANDRAILS @ LEFT SIDE OF ALL STAIRS. LEFT SIDE IS DETERMINED BY MAINTAINING THE STAIRS GOING UP.
- ALL STAIRS TO HAVE (4) 2X12 WOOD STRINGERS, (1) EA. SIDE & (2) @ THIRD POINTS (FOR STAIRS OVER 3'-8" WIDE).

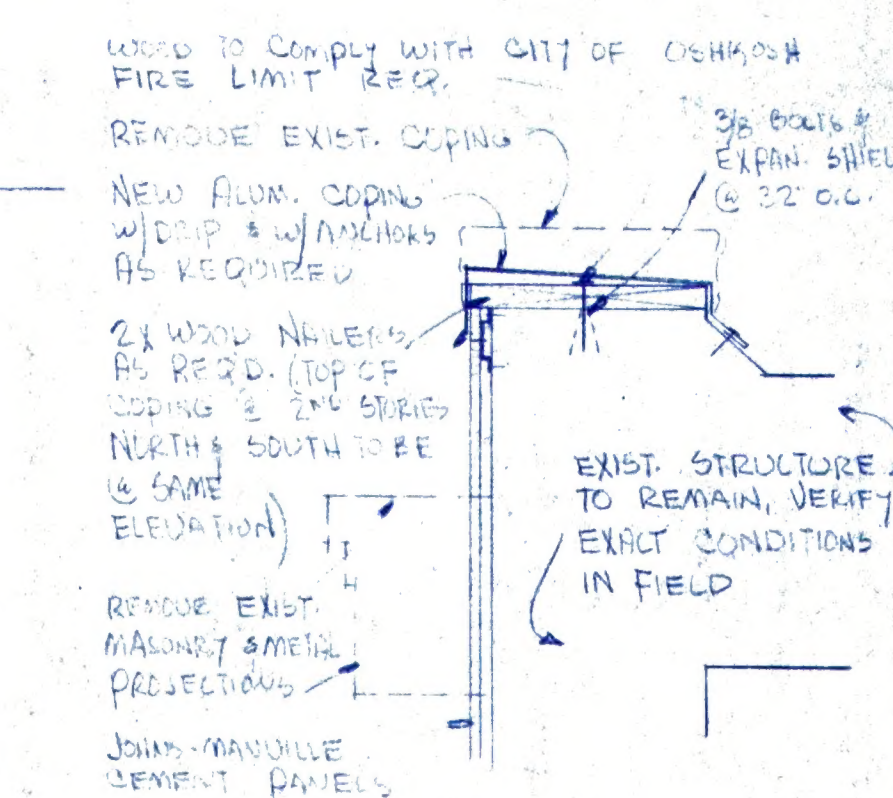

8 COPING @ 2ND STOREY NORTH


SCALE: 3/4" = 1'-0"

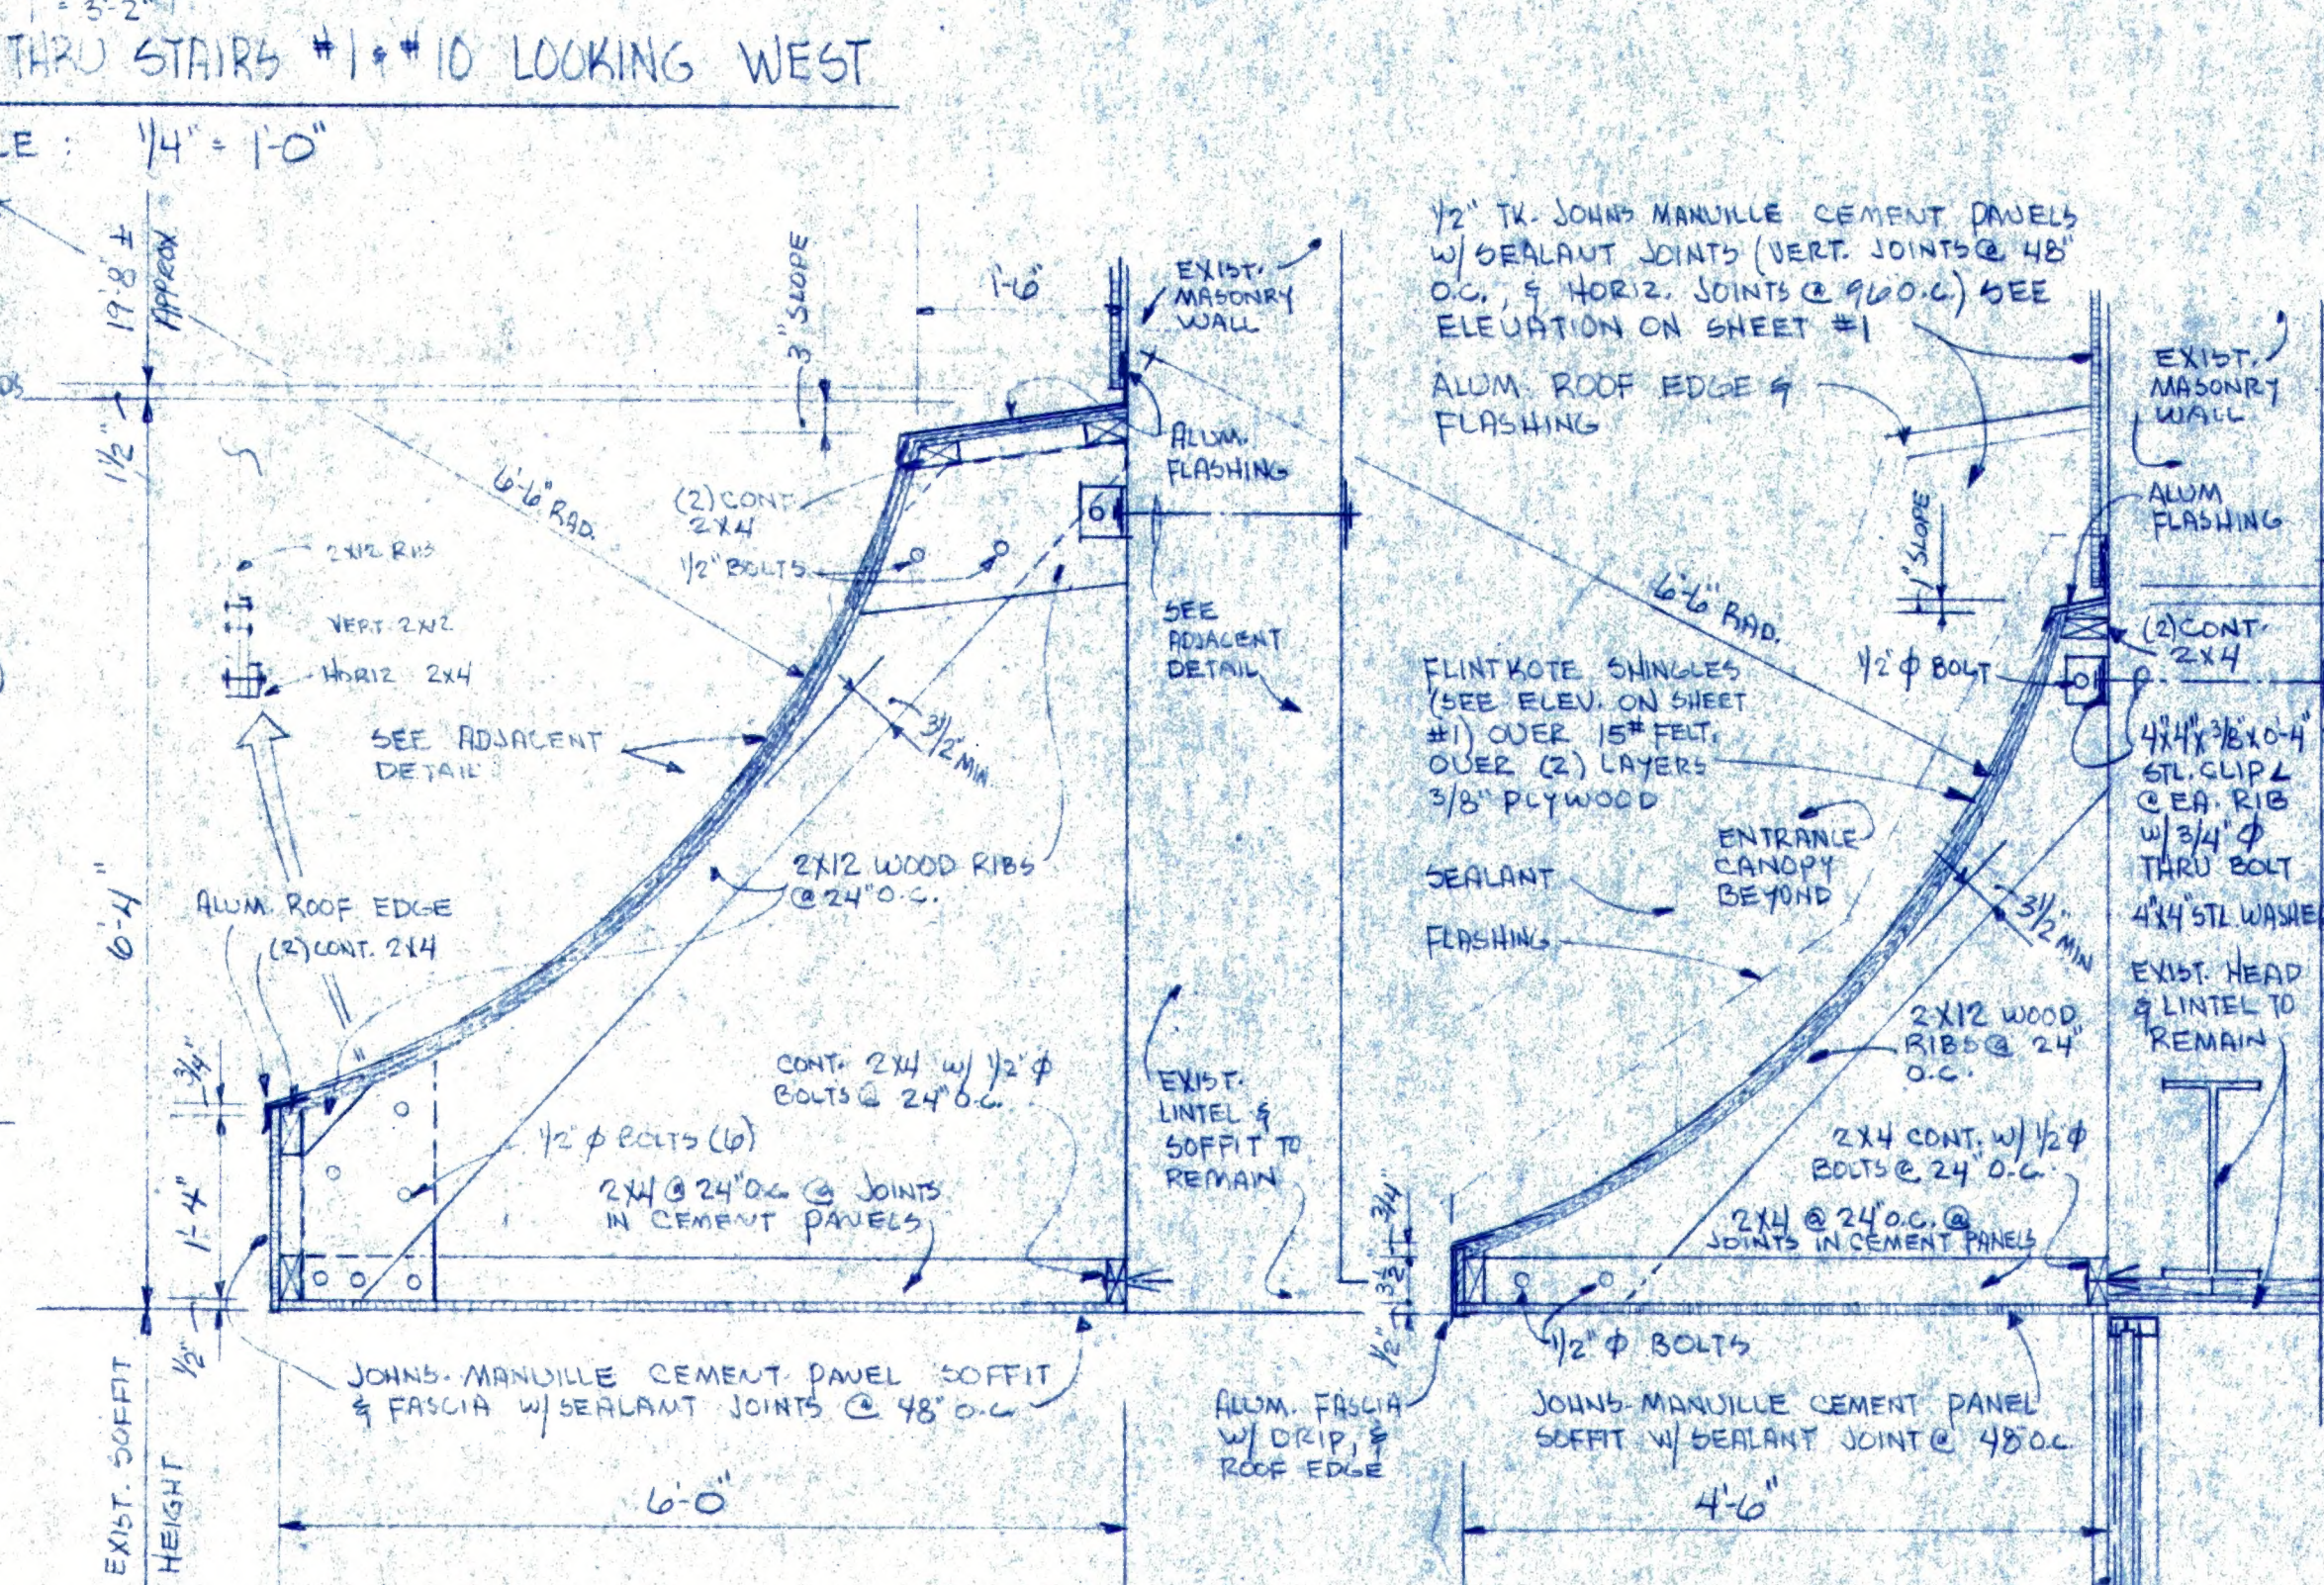

NOTE: ALL WOOD USED IN THE CONSTRUCTION OF THE ENTIRE MANSARD TO BE U.L. LISTED FIRE RETARDANT, & PRESSURE TREATED TO COMPLY WITH CITY OF OSHKOSH FIRE LIMITS, AND TO COMPLY WITH STATE CODE.

SECTION THRU EAST WALL @

SCALE: 3/4" = 1'-0"

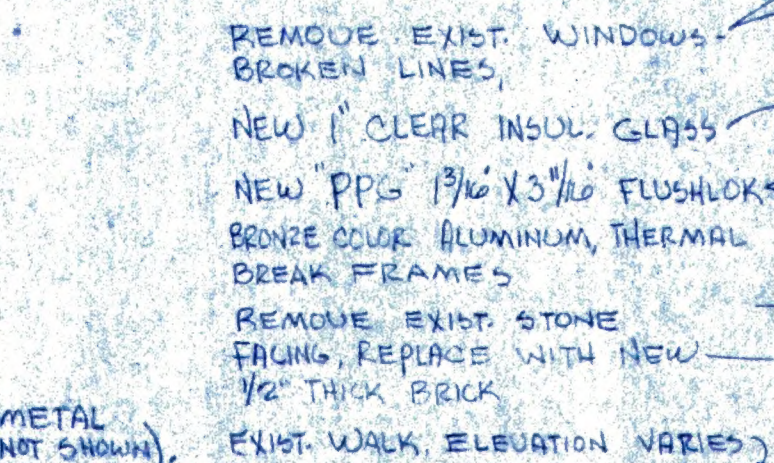


11 END CONDITION

SCALE: 3/4" = 1'-0"

12 TYPICAL JOINT - V. H.

SCALE: 3/4" = 1'-0"

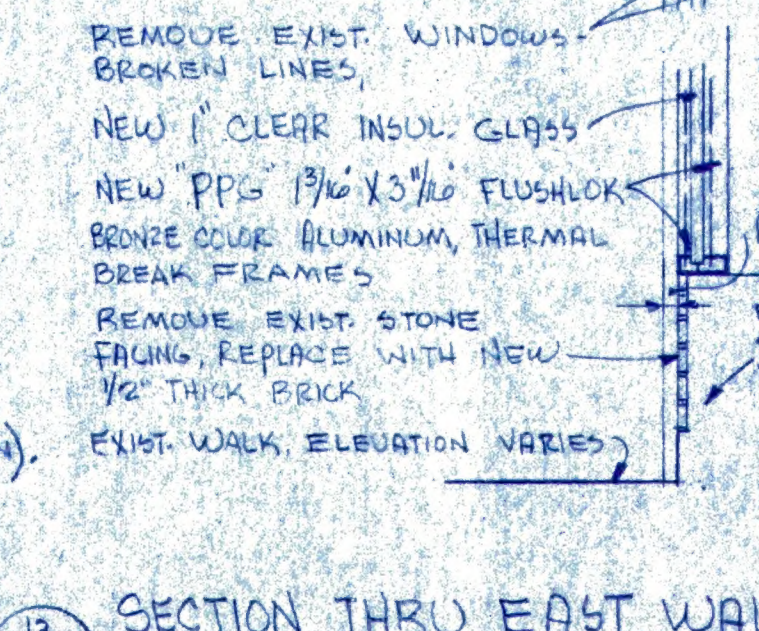

SECTION THRU EAST WALL

SCALE: 3/4" = 1'-0"

DOOR AND FRAME SCHEDULE

DOOR NO.	FROM	TO	OPENING SIZE	HINGED DOOR	SLIDING DOOR	CASED OPENING	INSULATED HOLLOW METAL DOOR	HOLLOW METAL FRAME	3/4 HOUR RATED DOOR FRAME & HARDWARE	SEE HARDWARE NOTES BELOW
1A	SOUTH MEZZANINE	STAIR #1	3'-0" X 6'-8" X 13/4"							
1B	2ND STOREY SOUTH	STAIR #1	3'-4" X 6'-8" X 13/4"							
1C	STAIR #1	EXTERIOR @ WEST	3'-4" X 6'-8" X 13/4"							
1D	1ST STOREY SOUTH	STAIR #1	3'-4" X 6'-8" X 13/4"							
3A	STAIR #3	NORTH MEZZ. @ 2ND STOREY NORTH	4'-0" X 6'-8" X 13/4"							
5A	NORTH TO MEZZANINE	STAIR #5	3'-4" X 6'-8" X 13/4"							
5B	2ND STOREY NORTH	STAIR #5	3'-4" X 6'-8" X 13/4"							
5D	2ND STOREY WEST	STAIR #5	3'-4" X 6'-8" X 13/4"							
5E	1ST STOREY WEST	STAIR #5	3'-4" X 6'-8" X 13/4"							
10A	BASEMENT SOUTH	STAIR #10	3'-4" X 6'-8" X 13/4"							
10B	STAIR #10	1ST STOREY SOUTH	3'-4" X 6'-8" X 13/4"							
11	HANDICAP MEN TOILET	PASSAGE	2'-8" X 6'-8" X 13/4"							
12	HANDICAP WOMEN TOILET	PASSAGE	2'-8" X 6'-8" X 13/4"							
13	1ST STOREY SOUTH	1ST STOREY NORTH	10'-0" X 10'-0" X 13/4"							
14	2ND STOREY SOUTH	2ND STOREY NORTH	10'-0" X 10'-0" X 13/4"							
15A	1ST STOREY NORTH	EXTERIOR @ EAST	3'-4" X 6'-8" X 13/4"							

- DOOR 5A, 5B, 5D, 5E, 5F, 5G, 5H, 5I, 5J, 5K, 5L, 5M, 5N, 5O, 5P, 5Q, 5R, 5S, 5T, 5U, 5V, 5W, 5X, 5Y, 5Z, 6A, 6B, 6C, 6D, 6E, 6F, 6G, 6H, 6I, 6J, 6K, 6L, 6M, 6N, 6O, 6P, 6Q, 6R, 6S, 6T, 6U, 6V, 6W, 6X, 6Y, 6Z, 7A, 7B, 7C, 7D, 7E, 7F, 7G, 7H, 7I, 7J, 7K, 7L, 7M, 7N, 7O, 7P, 7Q, 7R, 7S, 7T, 7U, 7V, 7W, 7X, 7Y, 7Z, 8A, 8B, 8C, 8D, 8E, 8F, 8G, 8H, 8I, 8J, 8K, 8L, 8M, 8N, 8O, 8P, 8Q, 8R, 8S, 8T, 8U, 8V, 8W, 8X, 8Y, 8Z, 9A, 9B, 9C, 9D, 9E, 9F, 9G, 9H, 9I, 9J, 9K, 9L, 9M, 9N, 9O, 9P, 9Q, 9R, 9S, 9T, 9U, 9V, 9W, 9X, 9Y, 9Z, 10A, 10B, 10C, 11A, 11B, 11C, 12A, 12B, 12C, 13A, 13B, 13C, 14A, 14B, 14C, 15A, 15B, 15C, 16A, 16B, 16C, 17A, 17B, 17C, 18A, 18B, 18C, 19A, 19B, 19C, 20A, 20B, 20C, 21A, 21B, 21C, 22A, 22B, 22C, 23A, 23B, 23C, 24A, 24B, 24C, 25A, 25B, 25C, 26A, 26B, 26C, 27A, 27B, 27C, 28A, 28B, 28C, 29A, 29B, 29C, 30A, 30B, 30C, 31A, 31B, 31C, 32A, 32B, 32C, 33A, 33B, 33C, 34A, 34B, 34C, 35A, 35B, 35C, 36A, 36B, 36C, 37A, 37B, 37C, 38A, 38B, 38C, 39A, 39B, 39C, 40A, 40B, 40C, 41A, 41B, 41C, 42A, 42B, 42C, 43A, 43B, 43C, 44A, 44B, 44C, 45A, 45B, 45C, 46A, 46B, 46C, 47A, 47B, 47C, 48A, 48B, 48C, 49A, 49B, 49C, 50A, 50B, 50C, 51A, 51B, 51C, 52A, 52B, 52C, 53A, 53B, 53C, 54A, 54B, 54C, 55A, 55B, 55C, 56A, 56B, 56C, 57A, 57B, 57C, 58A, 58B, 58C, 59A, 59B, 59C, 60A, 60B, 60C, 61A, 61B, 61C, 62A, 62B, 62C, 63A, 63B, 63C, 64A, 64B, 64C, 65A, 65B, 65C, 66A, 66B, 66C, 67A, 67B, 67C, 68A, 68B, 68C, 69A, 69B, 69C, 70A, 70B, 70C, 71A, 71B, 71C, 72A, 72B, 72C, 73A, 73B, 73C, 74A, 74B, 74C, 74D, 74E, 74F